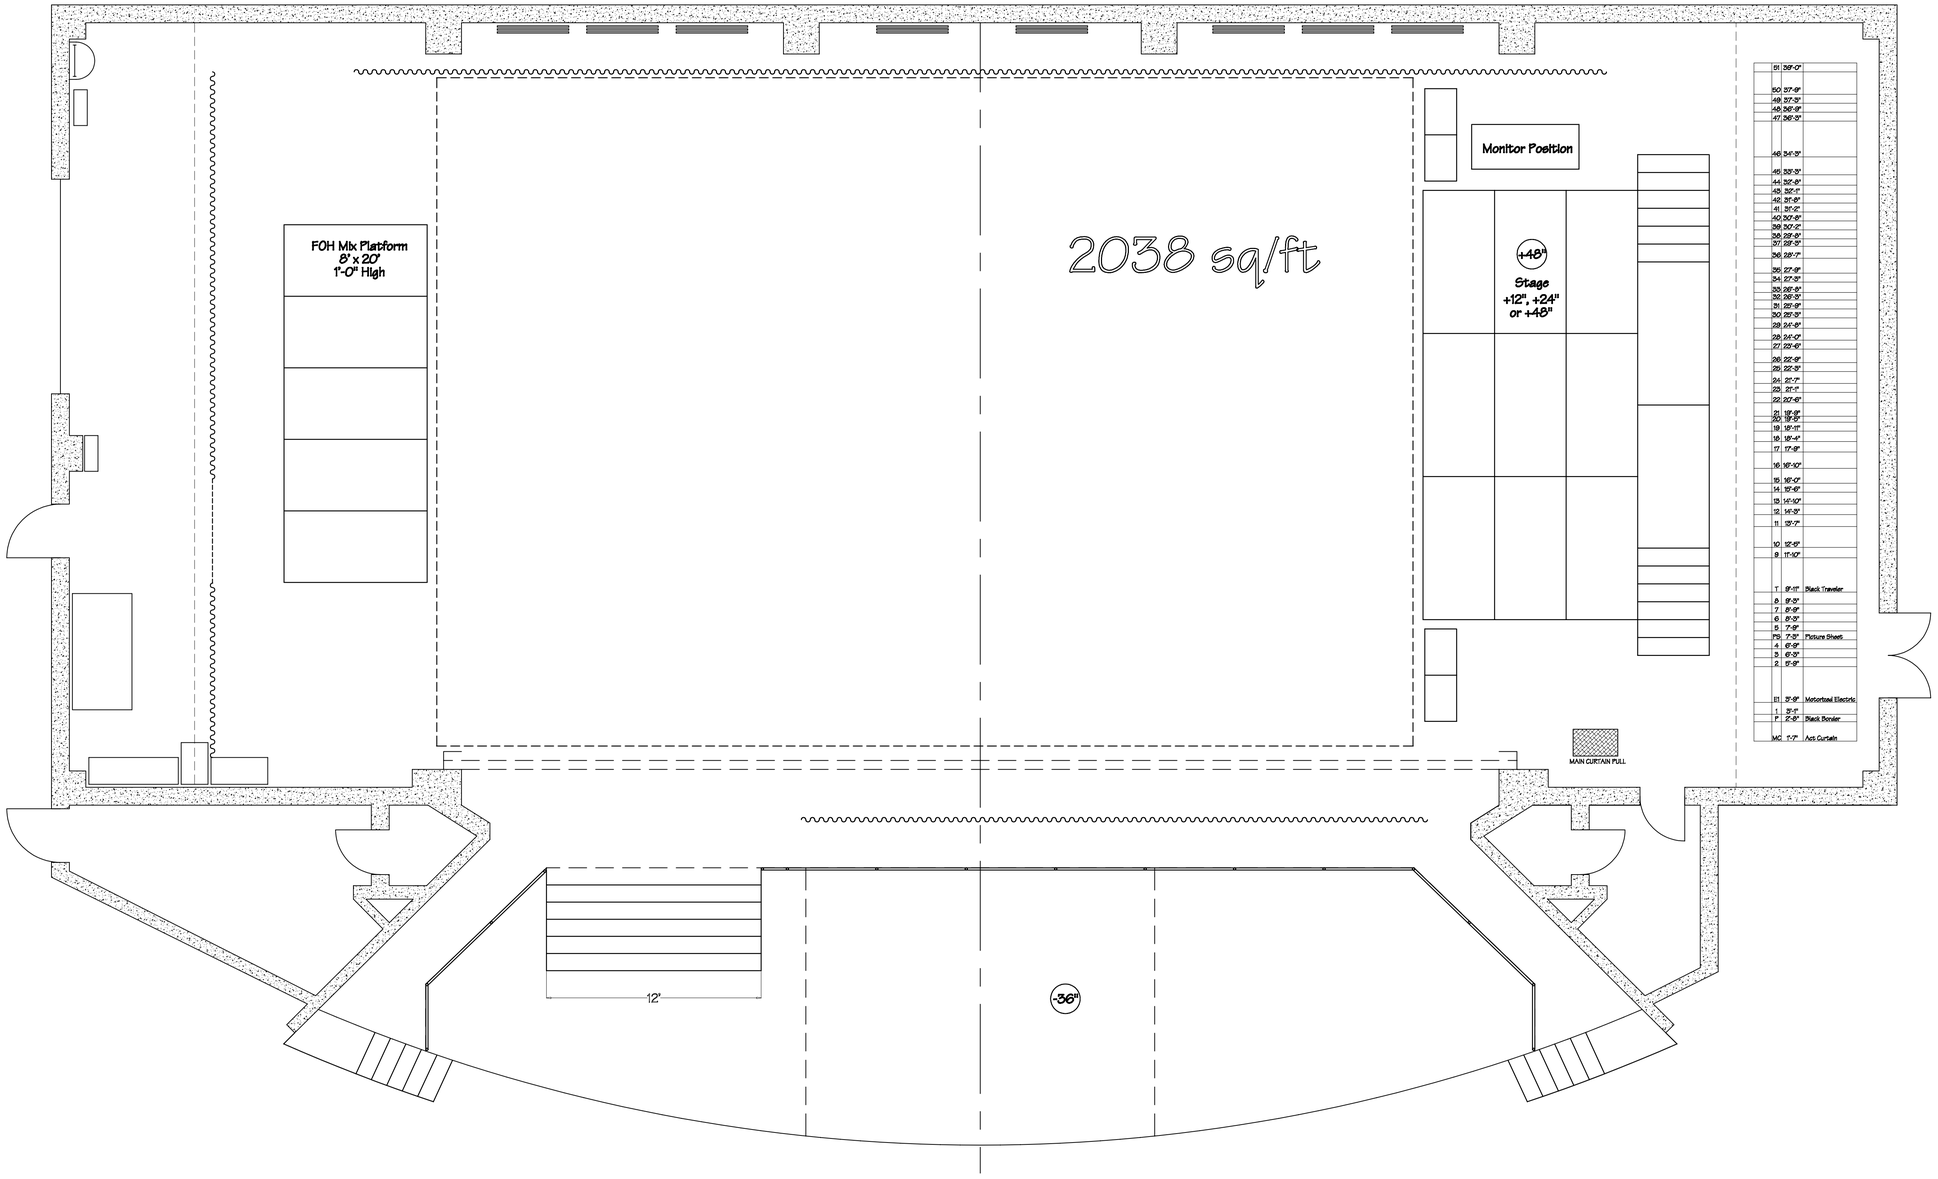

FOH Lighting Positions:
Balcony Rail- 70'-6" from Plaster Line +16'-0" from stage floor
Position is curved following approximently the same curve of the pit
FOH Cove- 58'-0" from Plaster Line, +54'-6" from stage deck
Postion is hung with 30- ETC 10° Source Four's

Note- This drawing is a work in progress.
Dimensions here are to the best of our
knowledge at this point. However there
will be irregularties. If designing a tight fit
please contact The Wexner Center for further
information. Thank You.

the wexner center for the arts		
Black Box Music Series		
Ground Plan		plate: 1
Mershon Auditorium		
Bill Barto/614.292.8995		
	rev rjo 7 oct 2005	scale: 1/4"=1'-0"